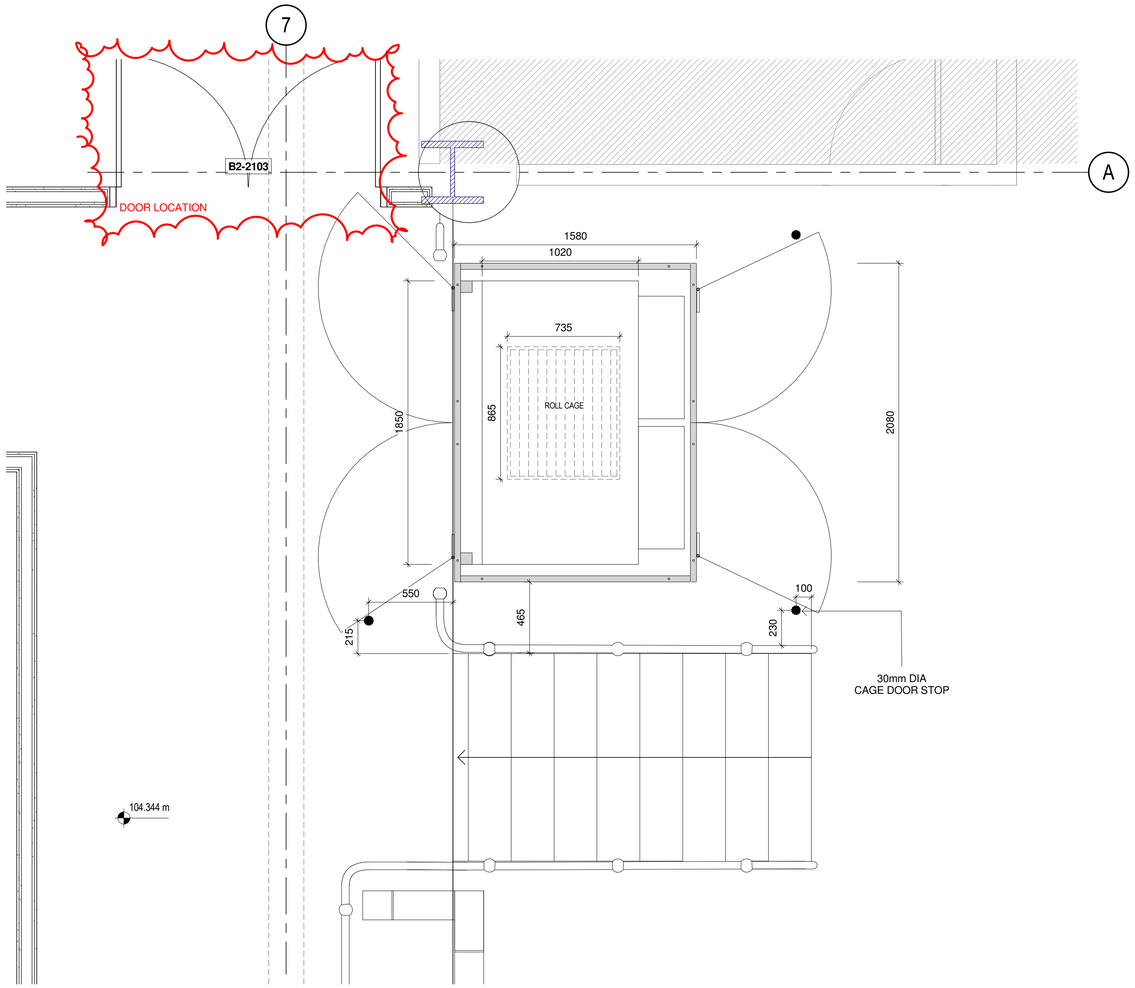

1 GA Mezzanine - Platform Lift
1 : 20

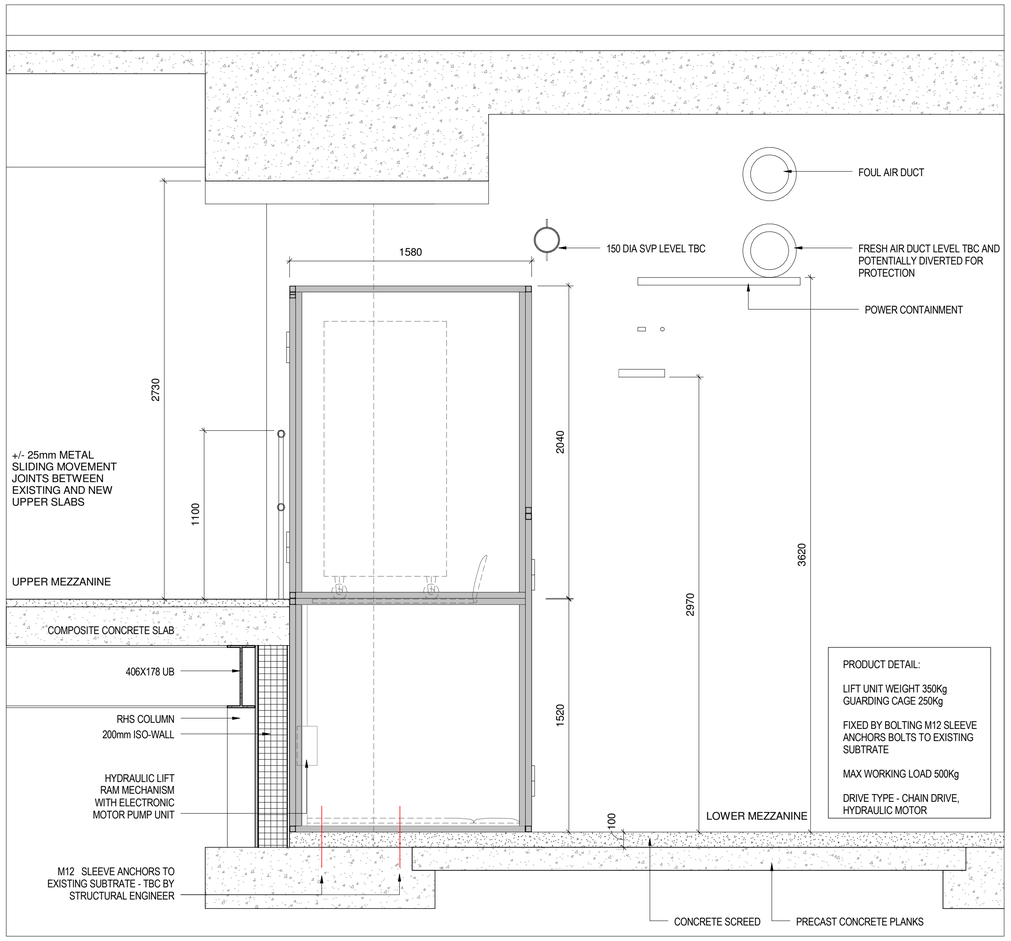

2 Mezzanine Platform Lift Section
1 : 20

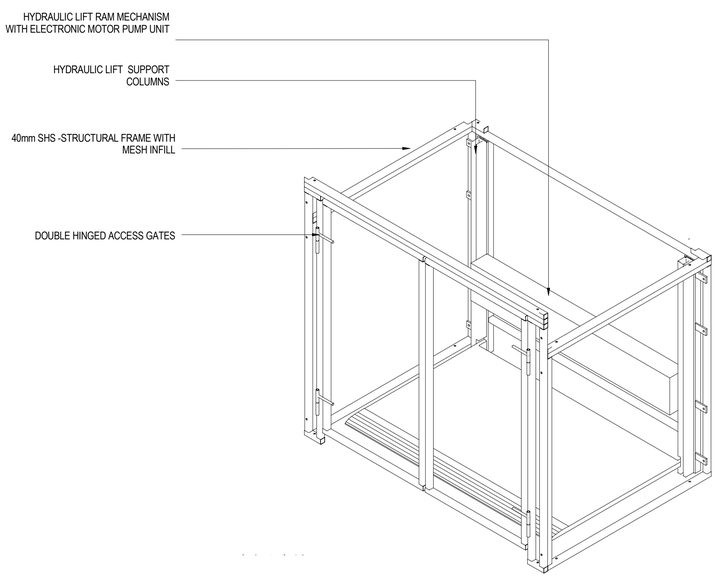

5 Mezzanine Platform Hydraulic Mechanism
1 : 20

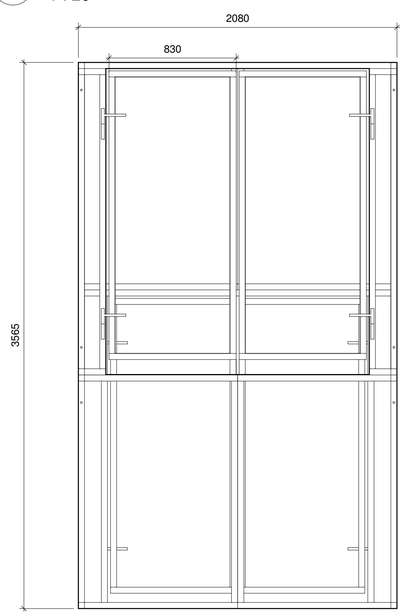

3 Mezzanine Platform lift Front Elevation
1 : 20

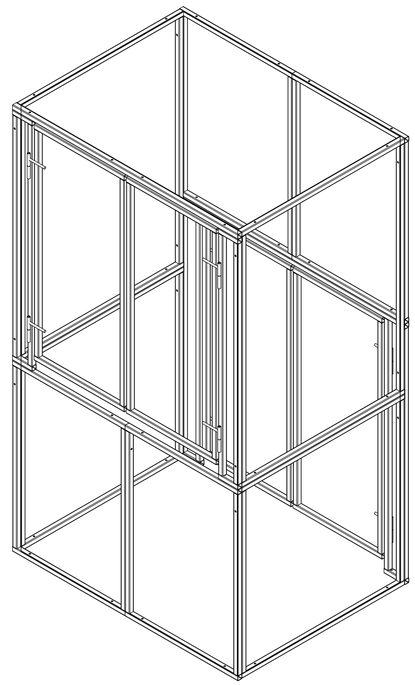

4 Mezzanine 3D
1 : 20

Rev	Drn	Date	Description
1	DN	11/06/2014	Issued For Approval/ Sanction

Key Plan

Title

Stansted Airport

BOH Mezzanine - Platform lift

Project Name: Stansted Transformation Project - Year 2	Consultant Job No. / Discipline
Client	Drawing Originator
Purpose of Issue: Approval / Sanction	Status: R2 / Scale: 1 : 20@A1
Drawn By / Checked By	Approved By / Date
Location / Discipline	Number / Revision