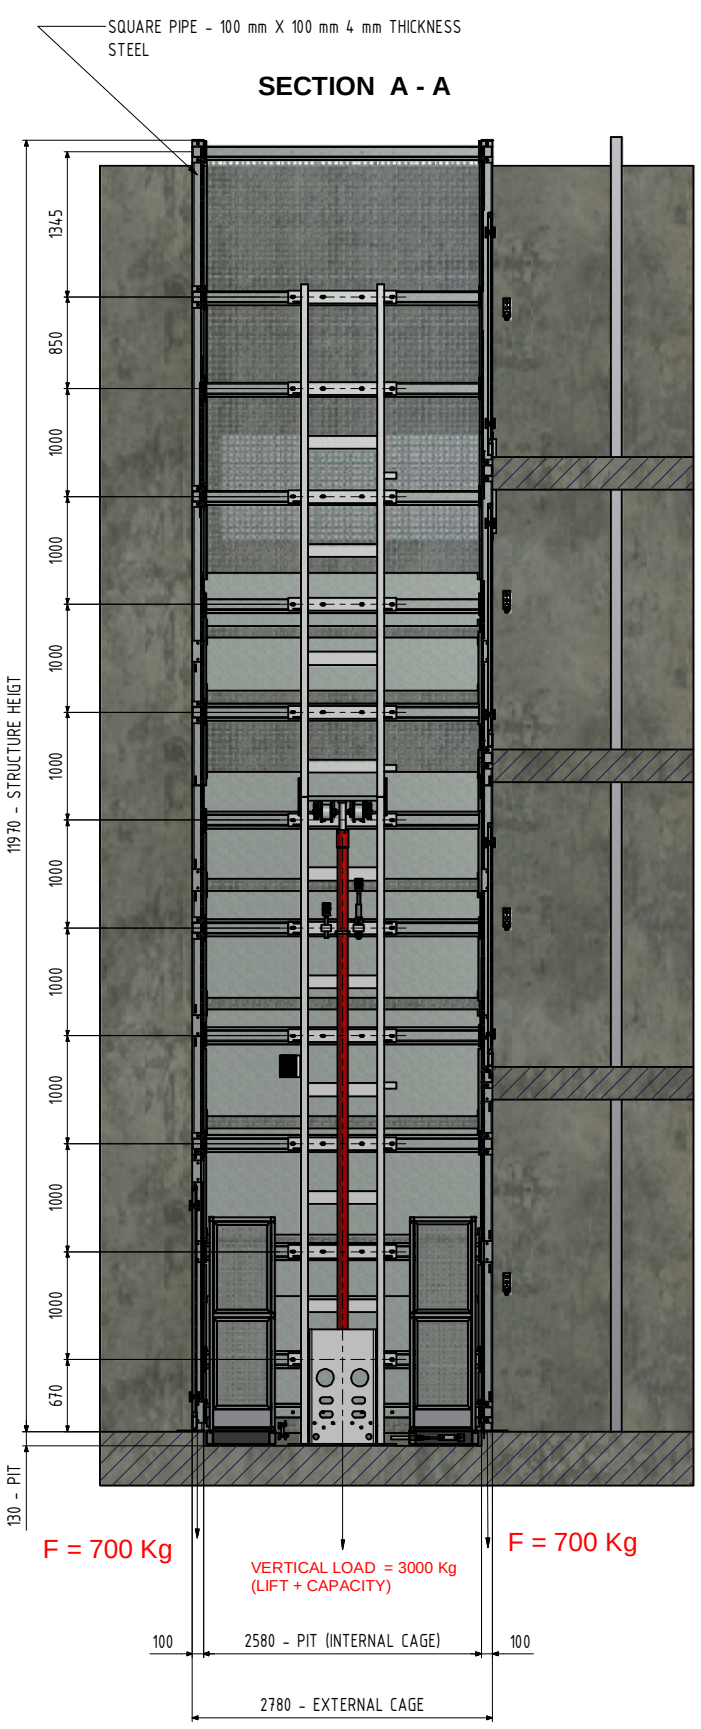

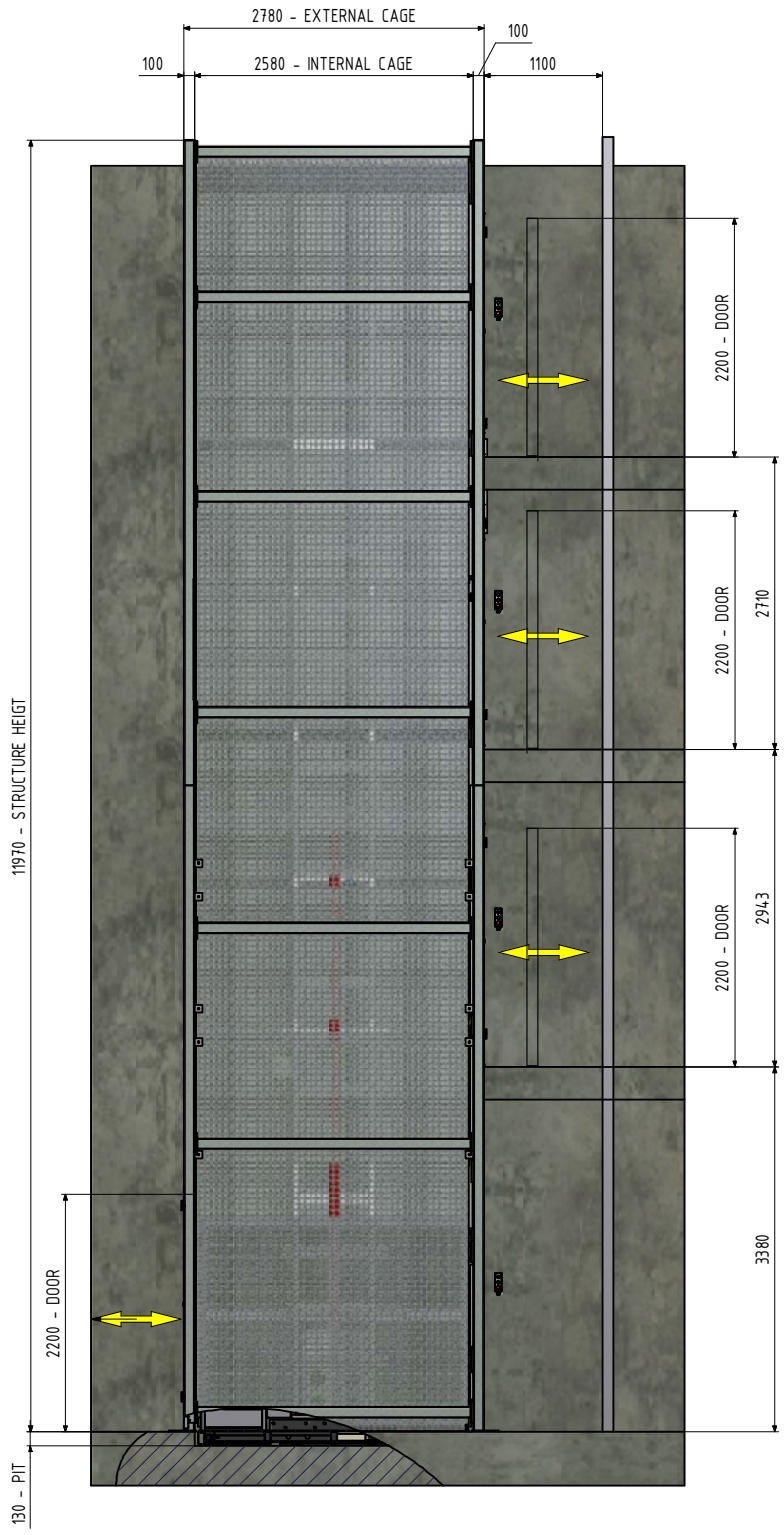

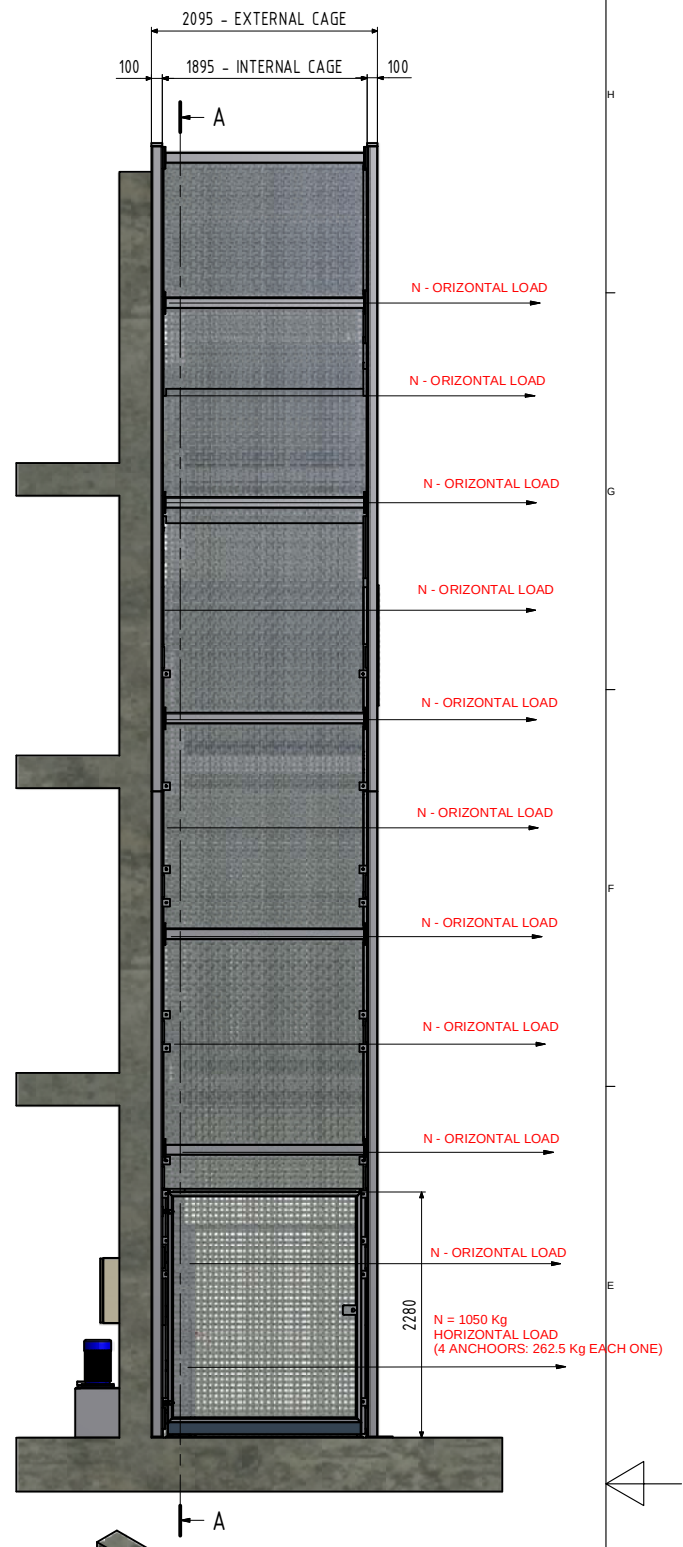

STRUCTURE (CAGE) = 2800 Kg (about)

F = 700 Kg
STRUCTURE VERTICAL LOAD
(700 Kg FOR EACH CORNER)

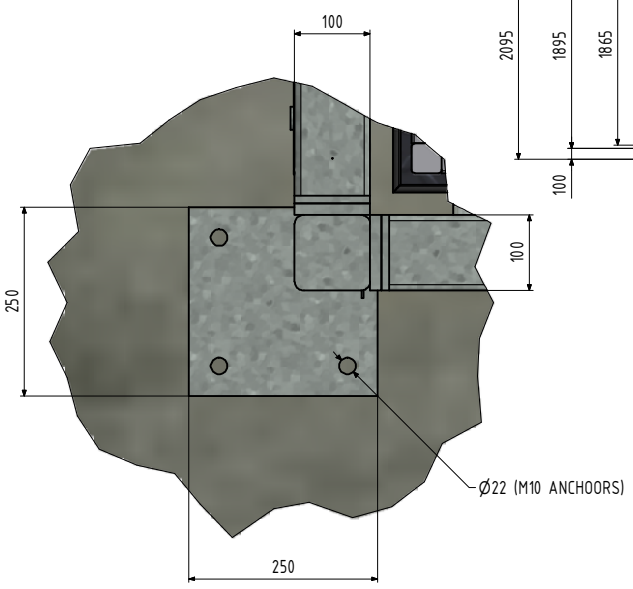

" C "
BASEMENT PLATE DETAIL

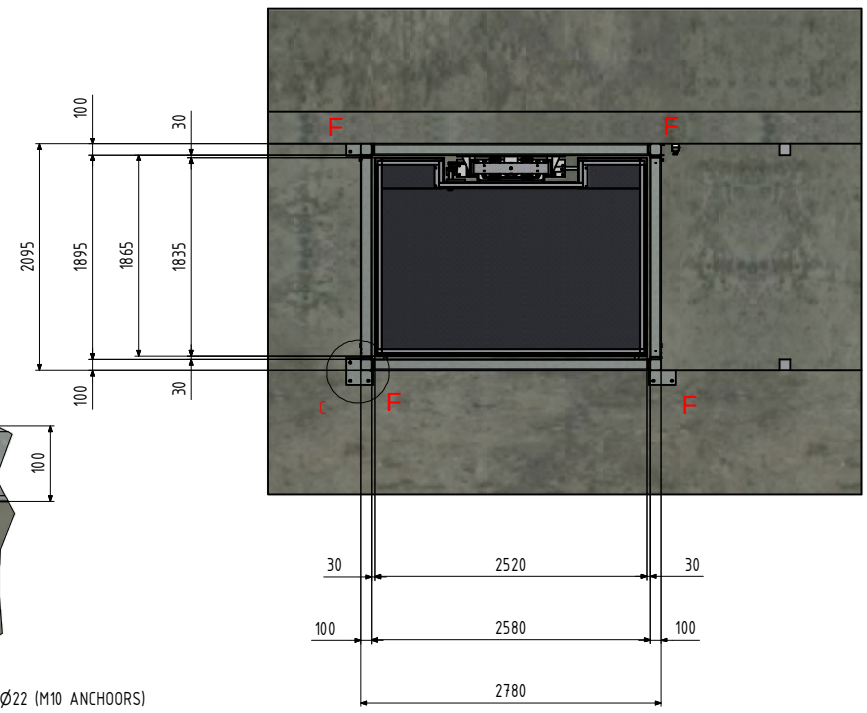

TOP VIEW

Note that the gates have been shown as single opening
we have made centre opening gates as requested by the client.

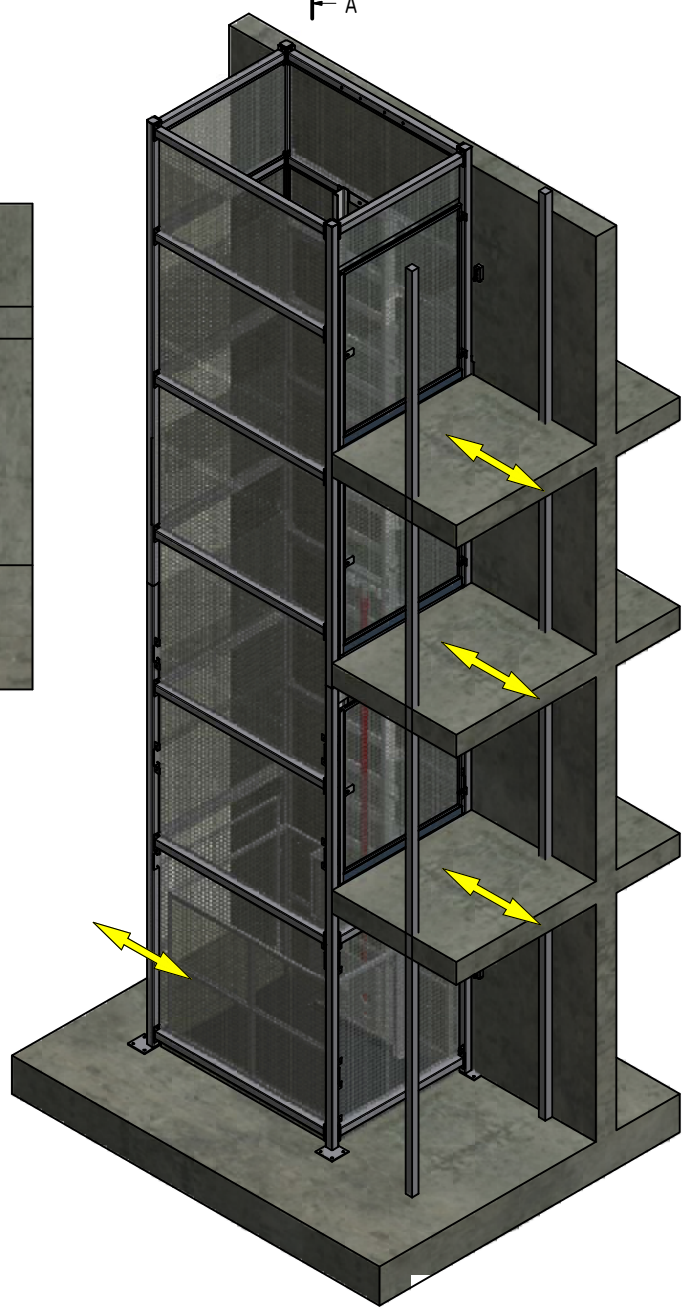

STRUCTURE (CAGE)

PRELIMINARY DRAWING REV. 1 02-12-2015

Manual Handling SOLUTIONS